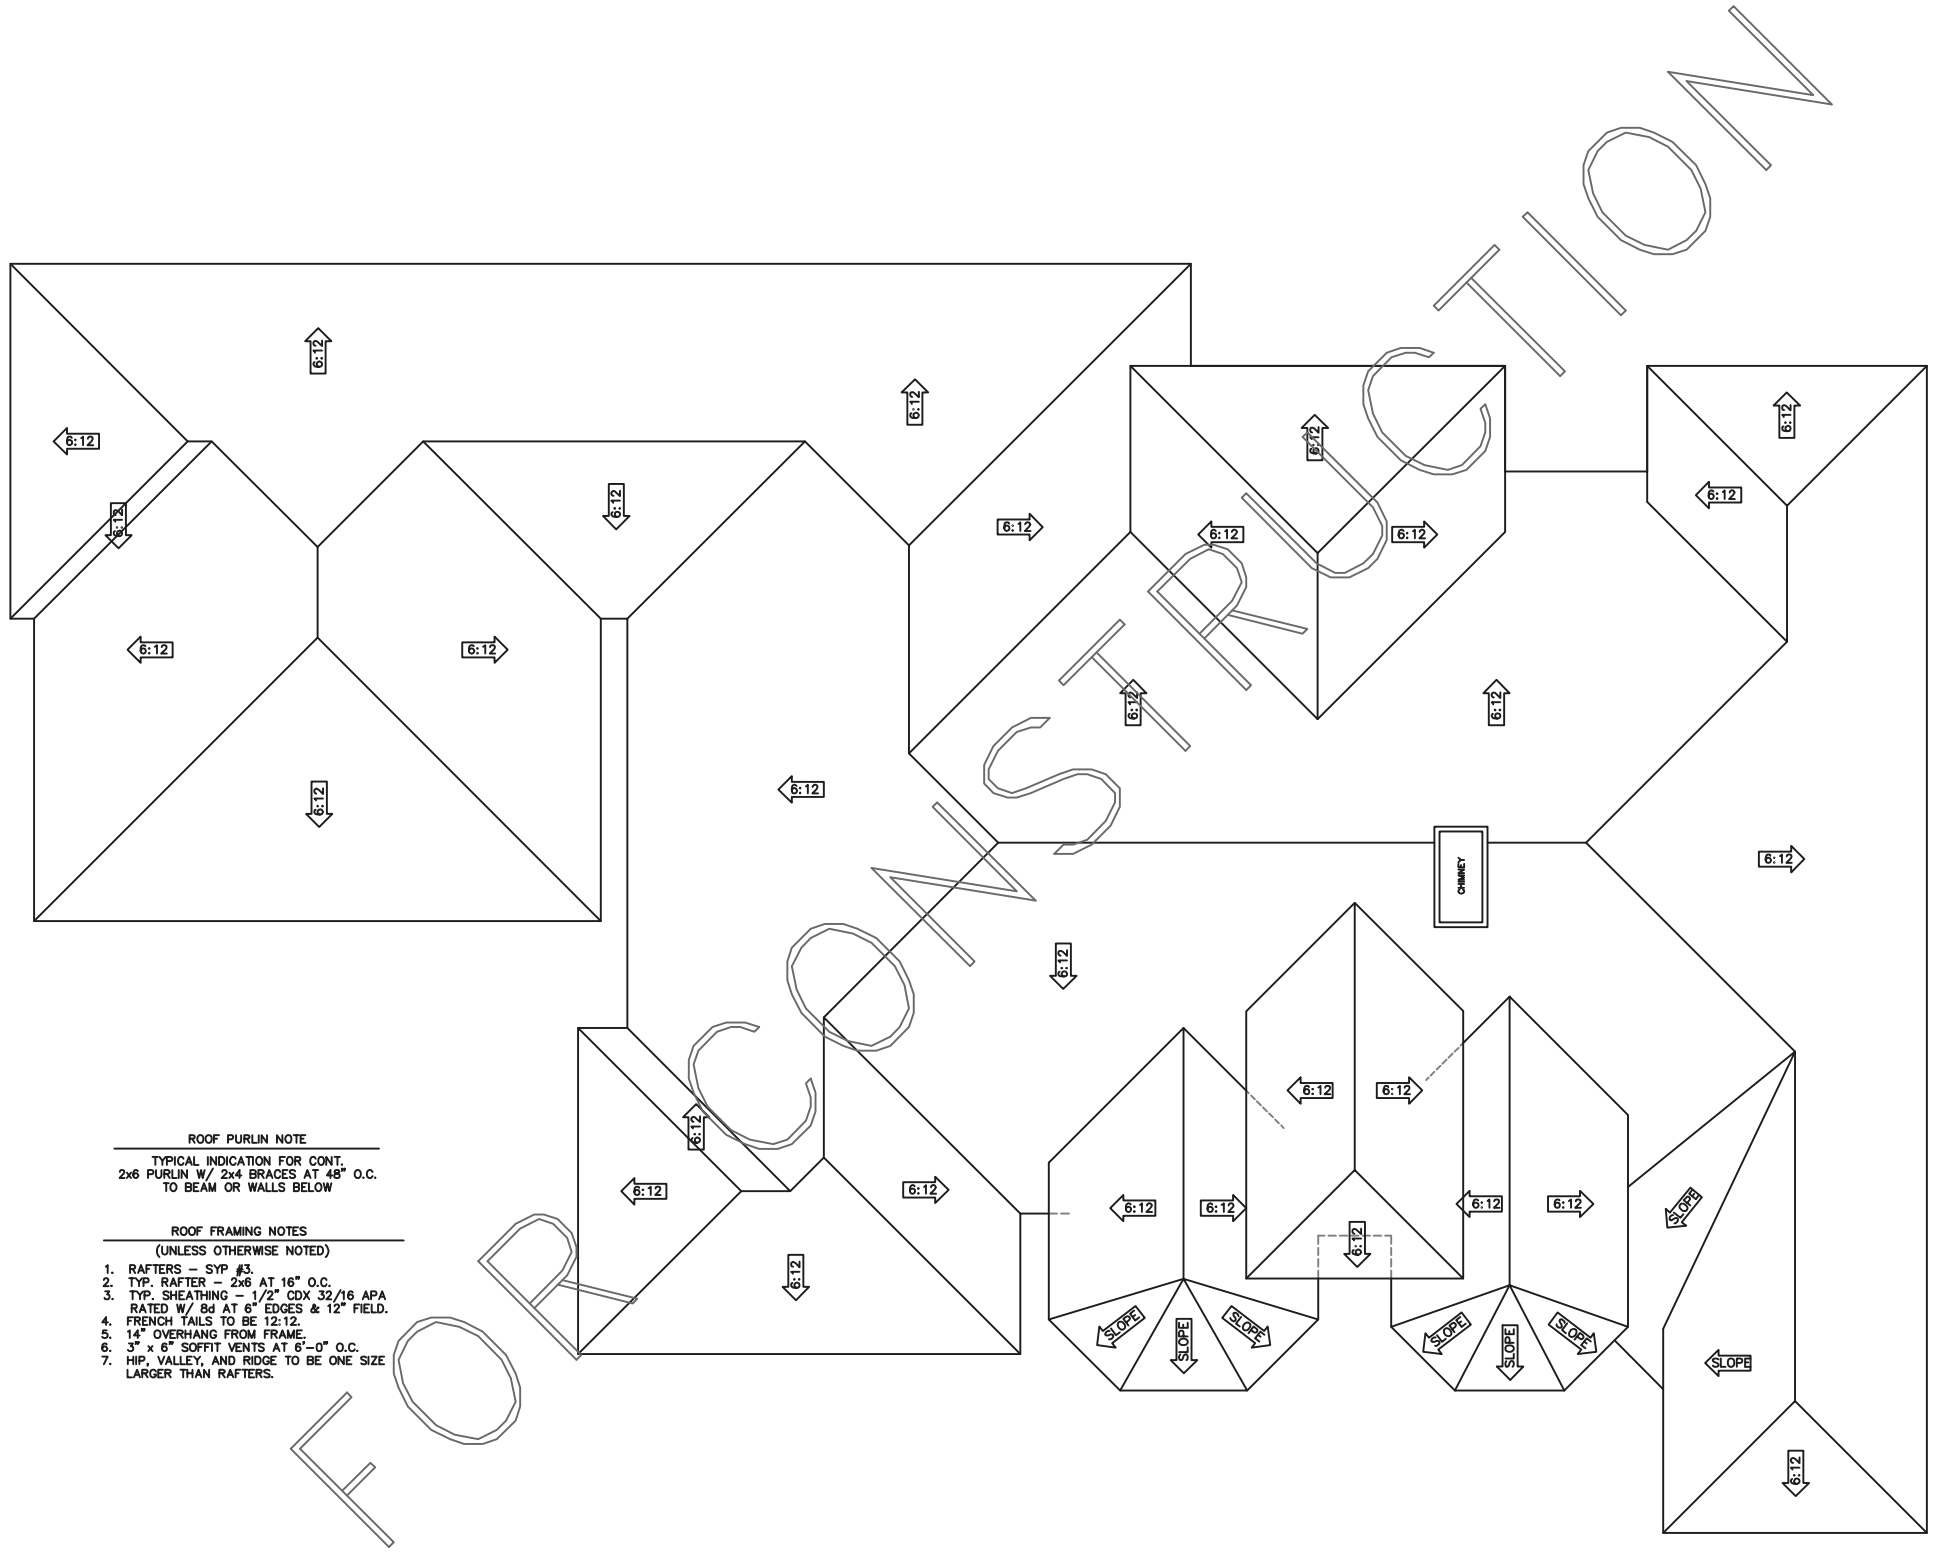

NOT FOR CONSTRUCTION

ROOF PURLIN NOTE

TYPICAL INDICATION FOR CONT. 2x6 PURLIN W/ 2x4 BRACES AT 48" O.C. TO BEAM OR WALLS BELOW

ROOF FRAMING NOTES

(UNLESS OTHERWISE NOTED)

1. RAFTERS – SYP #3.
2. TYP. RAFTER – 2x6 AT 16" O.C.
3. TYP. SHEATHING – 1/2" CDX 32/16 APA RATED W/ 8d AT 6" EDGES & 12" FIELD.
4. FRENCH TAILS TO BE 12:12.
5. 14" OVERHANG FROM FRAME.
6. 3" x 6" SOFFIT VENTS AT 6'–0" O.C.
7. HIP, VALLEY, AND RIDGE TO BE ONE SIZE LARGER THAN RAFTERS.

ROOF FRAMING PLAN

SCALE: 1/8"=1'–0"

HOUSTON PLANS & PERMITS
W3.PLANSANDPERMITS.NET

REL:	BY:	DESCRIPTION:	DATE:
DATE:		DRAWN:	CHECK:

PROJECT: CLIENT NAME

ADDRESS: PROJECT ADDRESS
Houston, TX 77XXX

Designer Address: 5902 Irvington Blvd. 77009 (713) 691-1555

SHEET NUMBER: