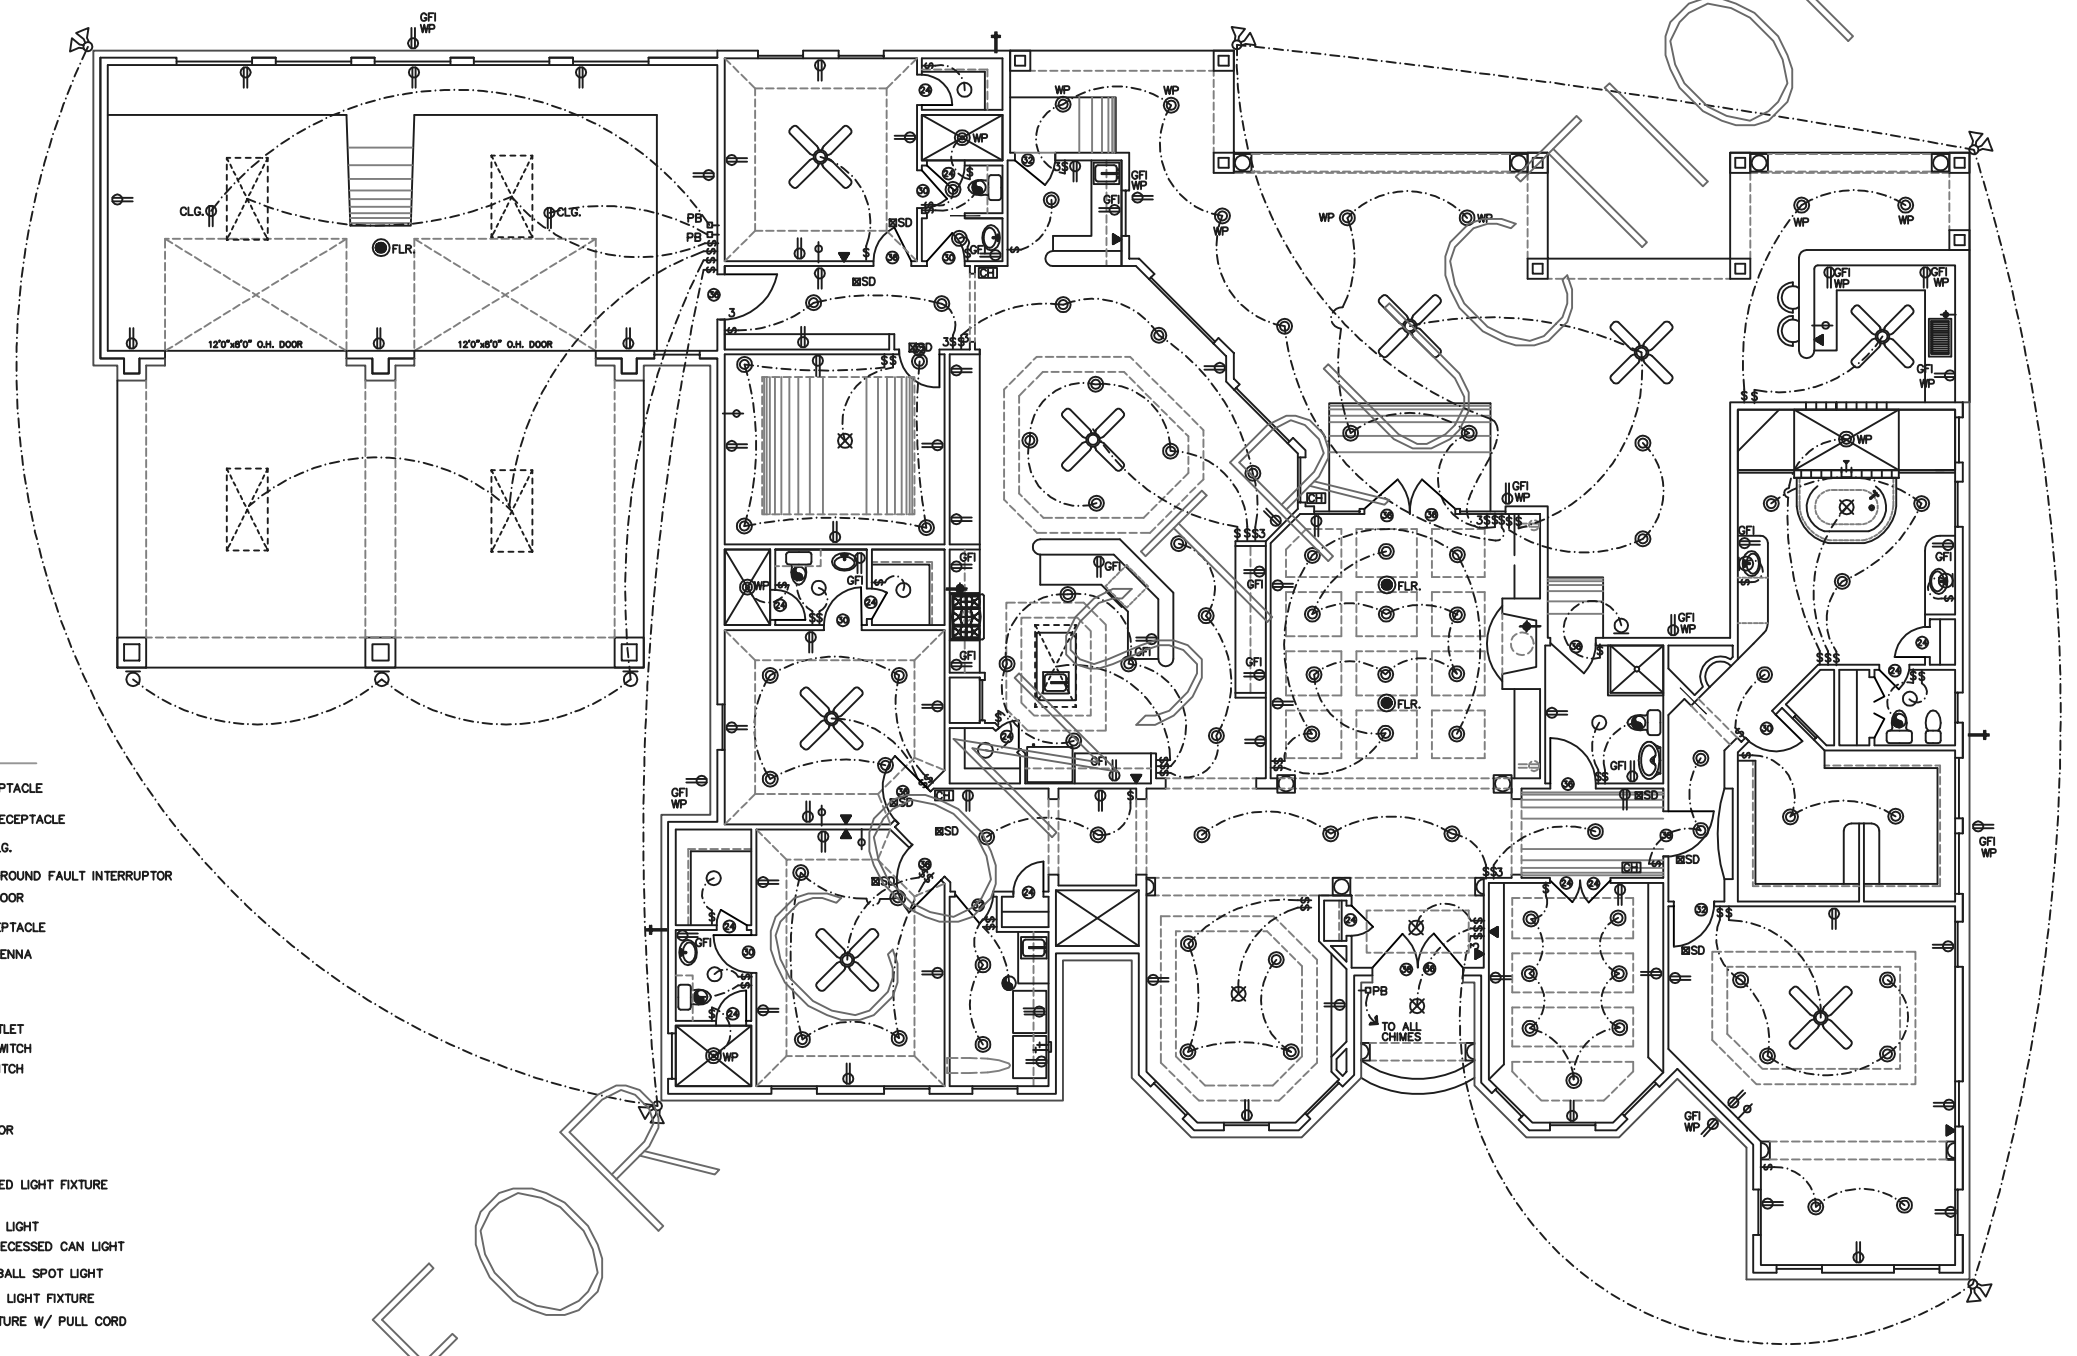

LEGEND

- 110 VOLT RECEPTACLE
- WP — WATERPROOF RECEPTACLE
- CLG. — 110 VOLT IN CLG.
- GFI — 110 VOLT W/ GROUND FAULT INTERRUPTOR
- FLR. — 110 VOLT IN FLOOR
- 220 VOLT RECEPTACLE
- TELEVISION ANTENNA
- GAS OUTLET
- HOSE BIB
- TELEPHONE OUTLET
- $ — SINGLE POLE SWITCH
- $3 — THREE WAY SWITCH
- $DIM — DIMMER SWITCH
- PB — PUSH BUTTON
- SD — SMOKE DETECTOR
- THERMOSTAT
- CH — CHIMES
- CEILING MOUNTED LIGHT FIXTURE
- HANGING LIGHT
- RECESSED CAN LIGHT
- WP — WATERPROOF RECESSED CAN LIGHT
- RECESSED EYEBALL SPOT LIGHT
- WALL MOUNTED LIGHT FIXTURE
- PC — PORCELAIN FIXTURE W/ PULL CORD
- FLOOD LIGHTS
- EXHAUST FAN
- LT — EXHAUST FAN W/ LIGHT
- EXHAUST FAN W/ HEAT LAMP
- LT — EXHAUST FAN W/ HEAT LAMP & LT.
- CEILING FAN W/ LIGHT
- 2'X4' FLUORESCENT LIGHT

The measurements, dimensions, and other specifications, shown on this document, are guidelines for construction use only. The actual specifications of the finished structure may vary.

NOT FOR CONSTRUCTION

ELECTRICAL PLAN

SCALE: 1/8"=1'-0"

HOUSTON PLANS & PERMITS
W3.PLANSANDPERMITS.NET

REL:	BY:	DESCRIPTION:	DATE:

DATE:
DRAWN:
CHECK:

PROJECT: CLIENT NAME

ADDRESS: PROJECT ADDRESS
Houston, TX 77XXX

Designer Address:
5902 Irvington Blvd. 77009 (713) 691-1555

SHEET NUMBER: